PROJECT 1 : RESIDENTIAL
REVIT DRAWINGS

JORDAN KORSIAK
CONSTRUCTION DESIGN (ARC 310)
SPRING 2022
PROFESSOR LOPICCOLO

Farmingdale State College
State University of New York

CONSTRUCTION DESIGN - ARC 310

No.	Description	Date

JORDAN KORSIAK

PROJECT 1
DRAFT

COVER SHEET

Project Number	1
Date	30 MARCH, 2022
Drawn By	JORDAN KORSIAK
Checked By	PROFESSOR LOPICCOLO

A-001

Scale

5/27/2022 12:18:26 AM

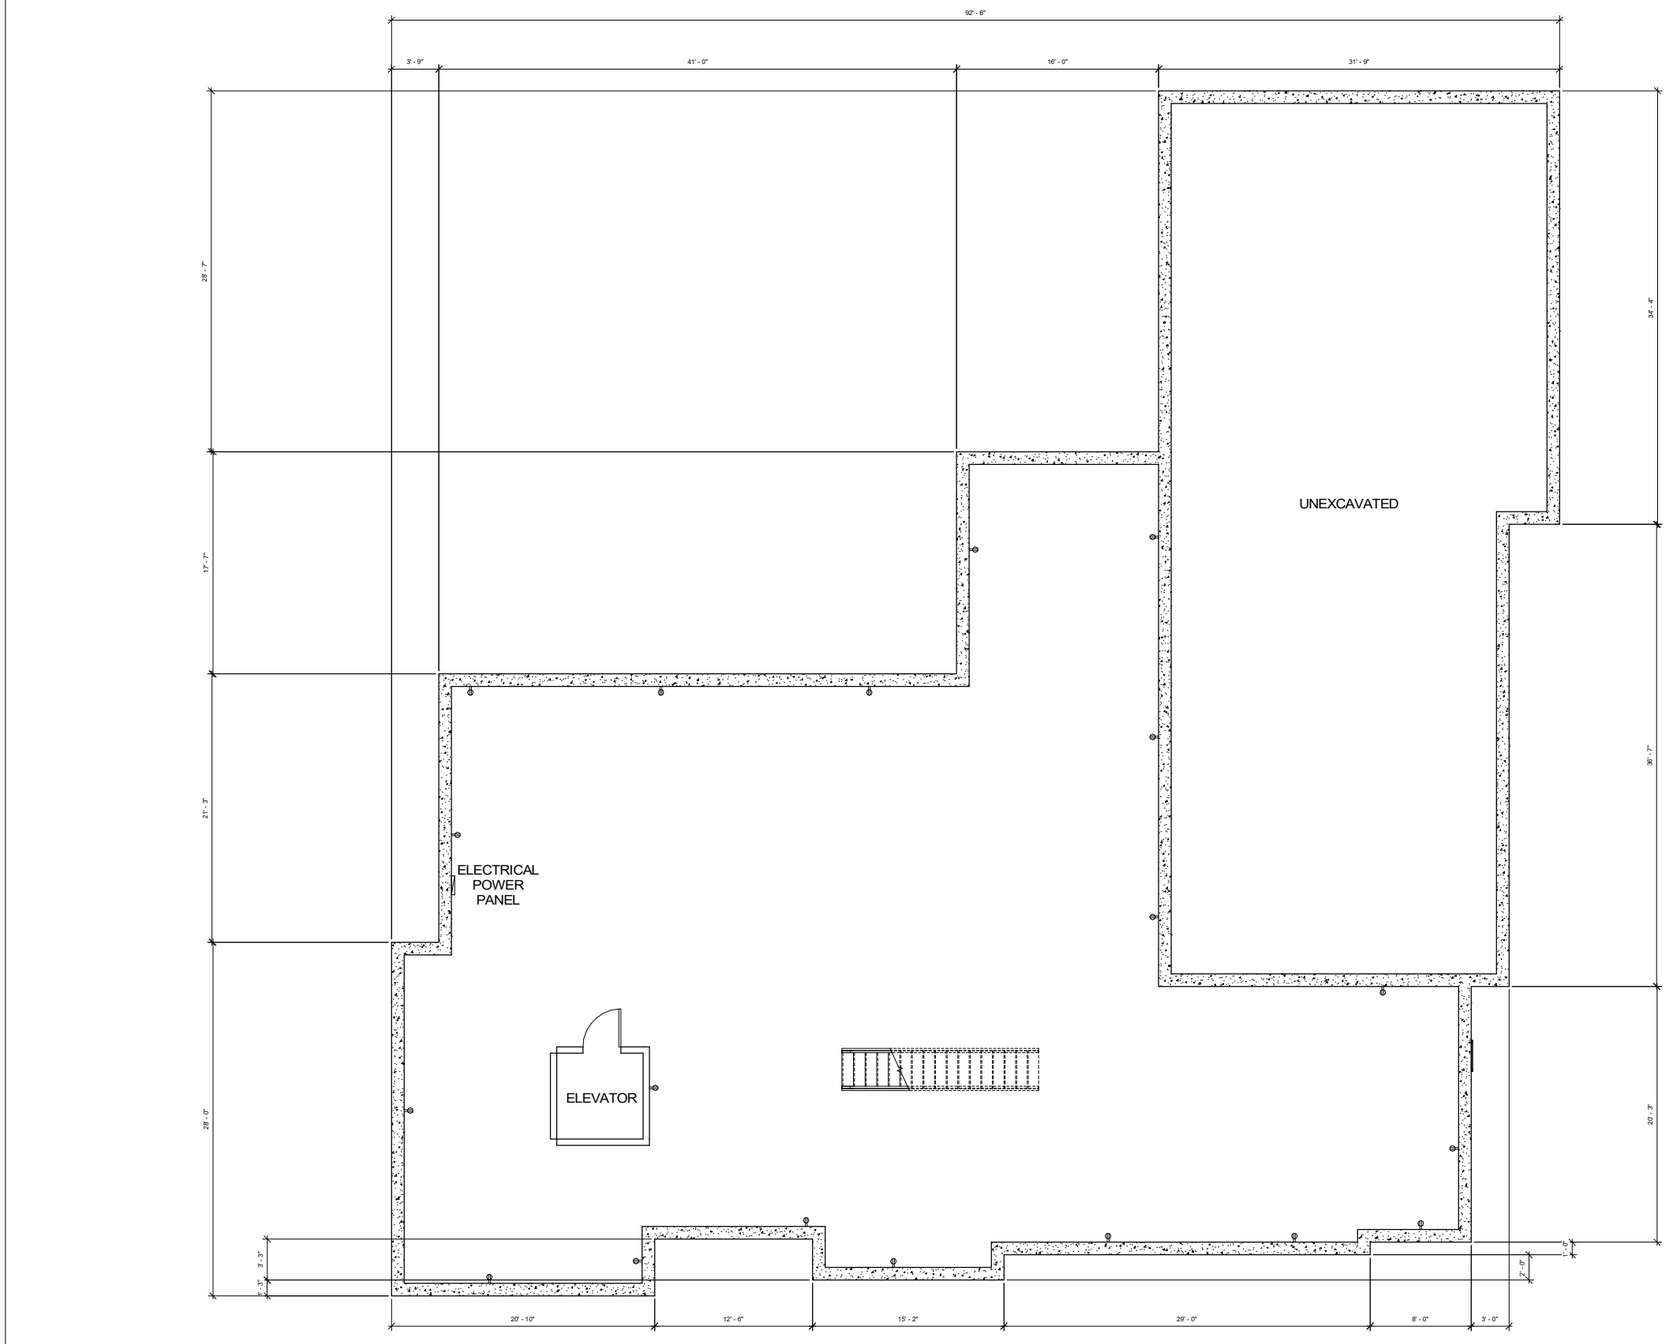

A-008

A-009

Farmingdale State College
State University of New York

CONSTRUCTION DESIGN - ARC 310

No.	Description	Date

JORDAN KORSIAK

PROJECT 1
DRAFT

BASEMENT PLAN

Project Number	1
Date	30 MARCH, 2022
Drawn By	Author
Checked By	Checker

A-004

Scale 1/4" = 1'-0"

5/27/2022 12:19:27 AM

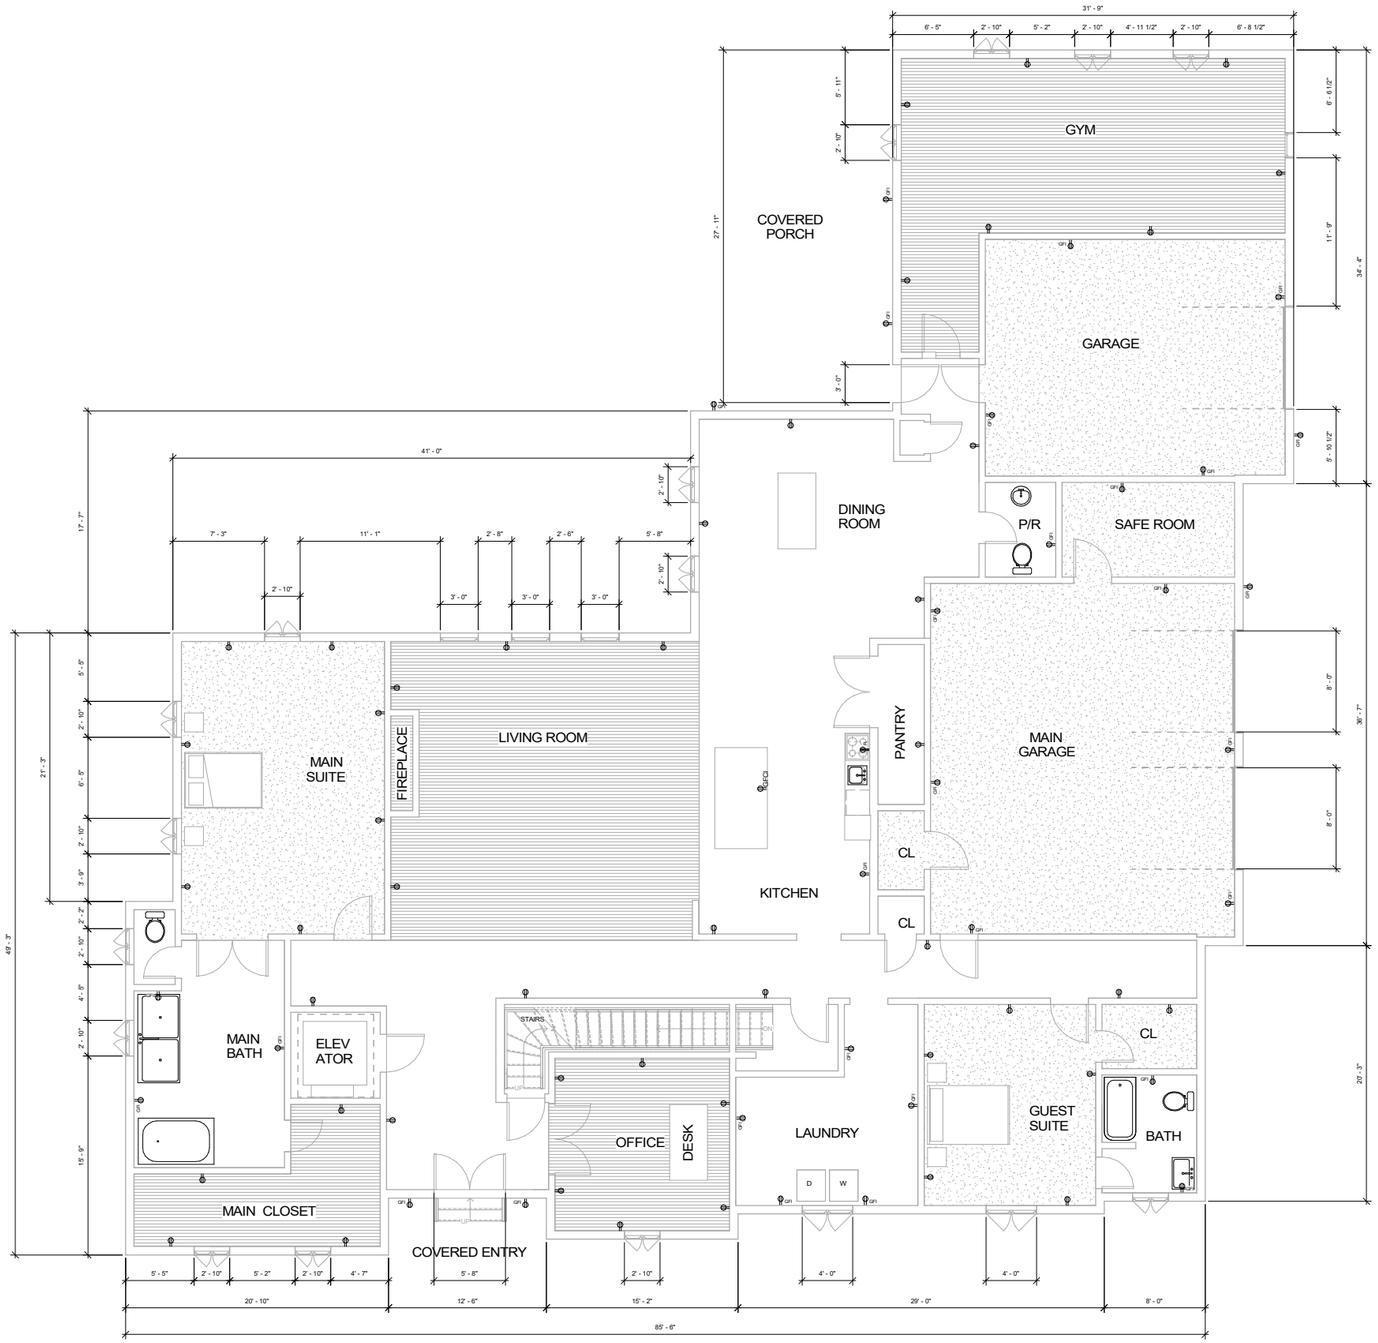

Farmingdale State College
State University of New York

CONSTRUCTION DESIGN - ARC 310

No.	Description	Date

JORDAN KORSIAK

PROJECT 1
DRAFT

FIRST FLOOR PLAN

Project Number	1
Date	30 MARCH, 2022
Drawn By	JORDAN KORSIAK
Checked By	PROFESSOR LOPICCOLO

A-005

Scale 1/4" = 1'-0"

5/27/2022 12:19:29 AM

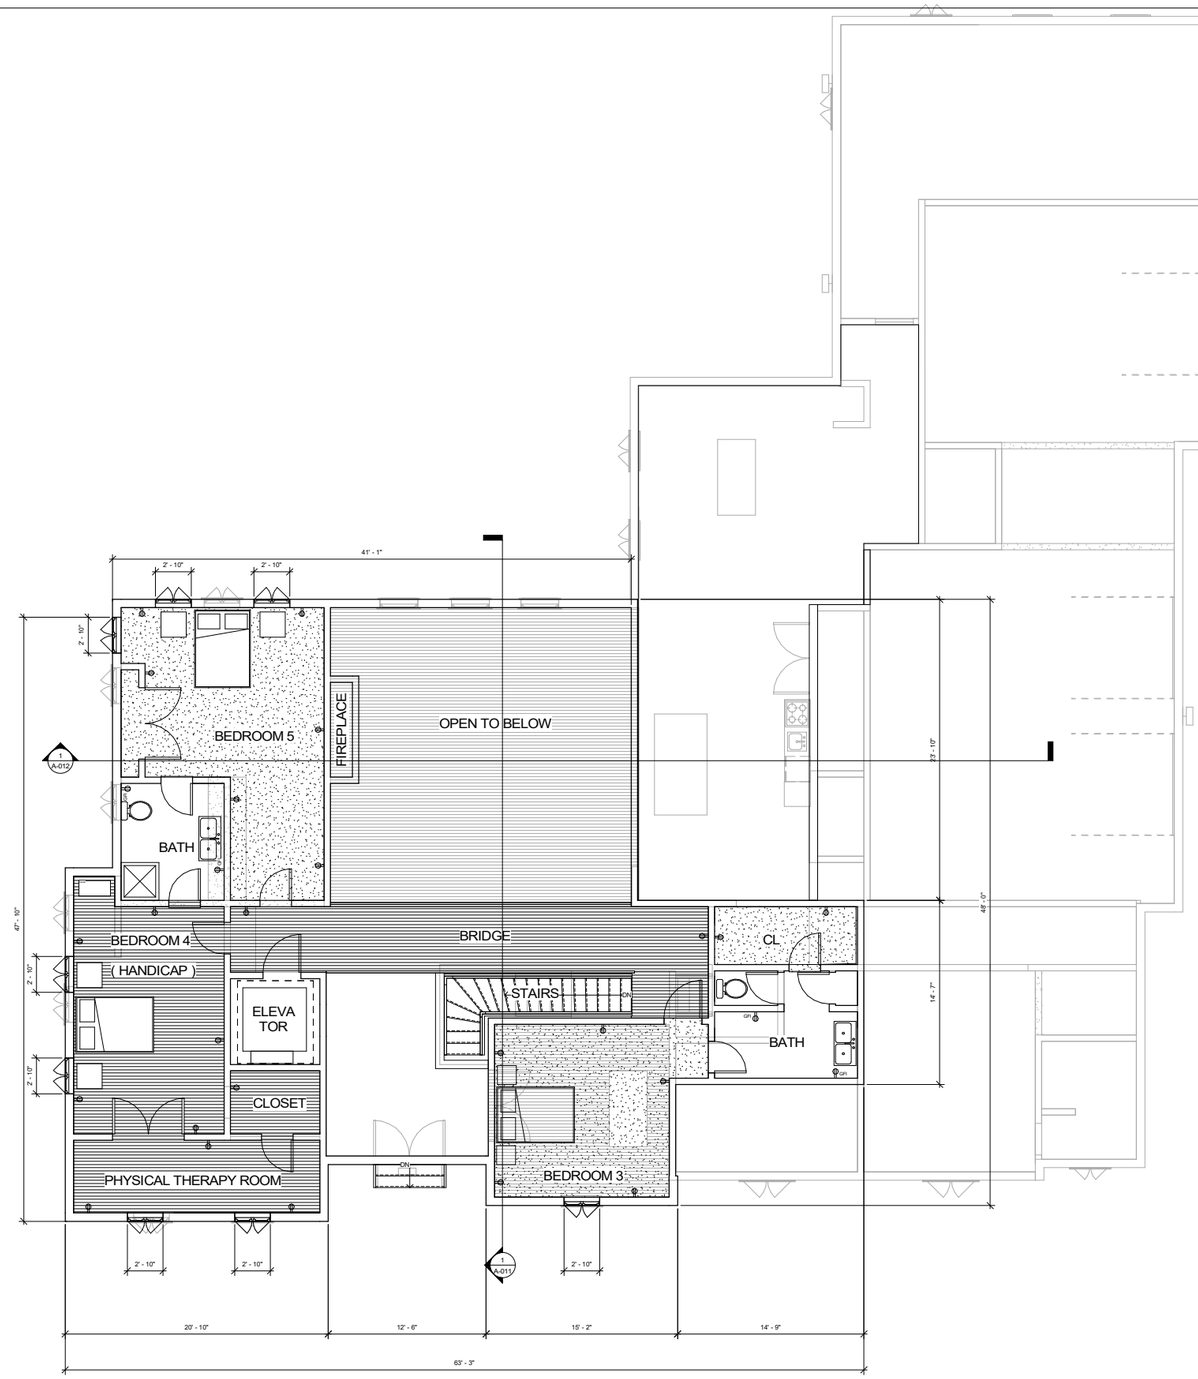

Farmingdale State College
State University of New York

CONSTRUCTION DESIGN - ARC 310

No.	Description	Date

JORDAN KORSIAK

PROJECT 1
DRAFT

SECOND FLOOR PLAN

Project Number	1
Date	30 MARCH, 2022
Drawn By	JORDAN KORSIAK
Checked By	PROFESSOR LOPICCOLO

A-006

Scale 1/4" = 1'-0"

5/27/2022 12:18:30 AM

1
A-007

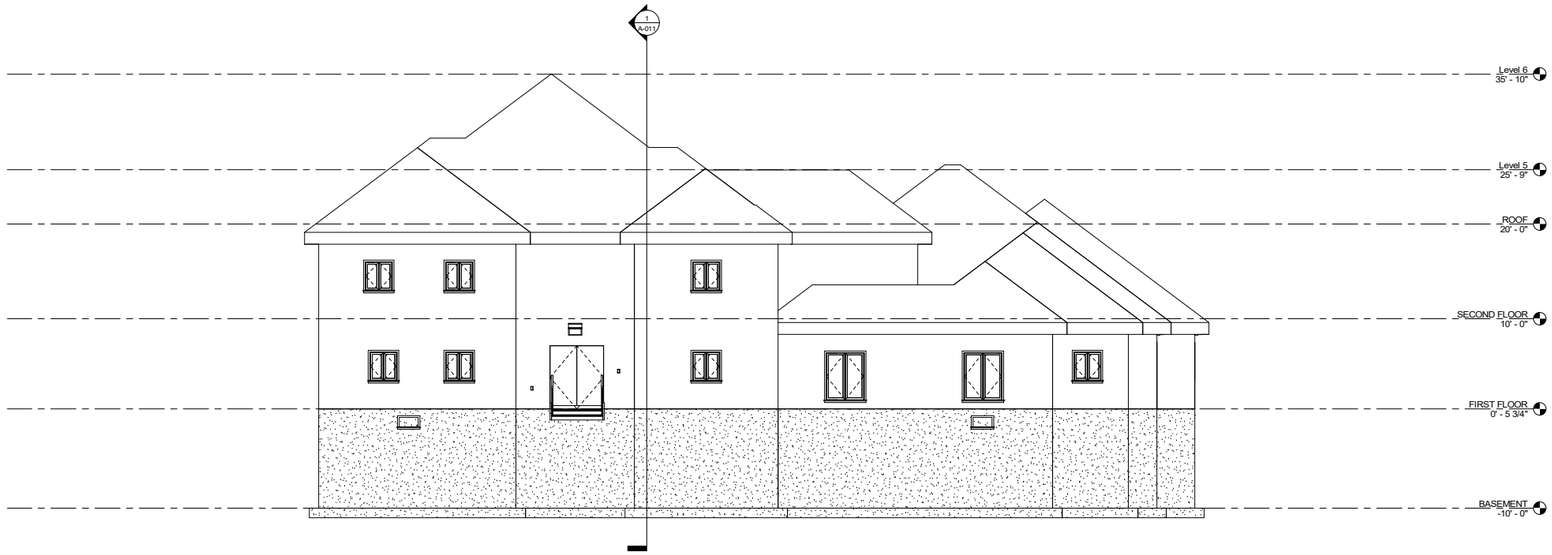

Farmingdale State College
State University of New York

CONSTRUCTION DESIGN - ARC 310

No.	Description	Date

JORDAN KORSIAK

PROJECT 1
DRAFT

FRONT ELEVATION

Project Number	1
Date	30 MARCH, 2022
Drawn By	JORDAN KORSIAK
Checked By	PROFESSOR LOPICCOLO

A-007

Scale 3/16" = 1'-0"

5/27/2022 12:18:31 AM

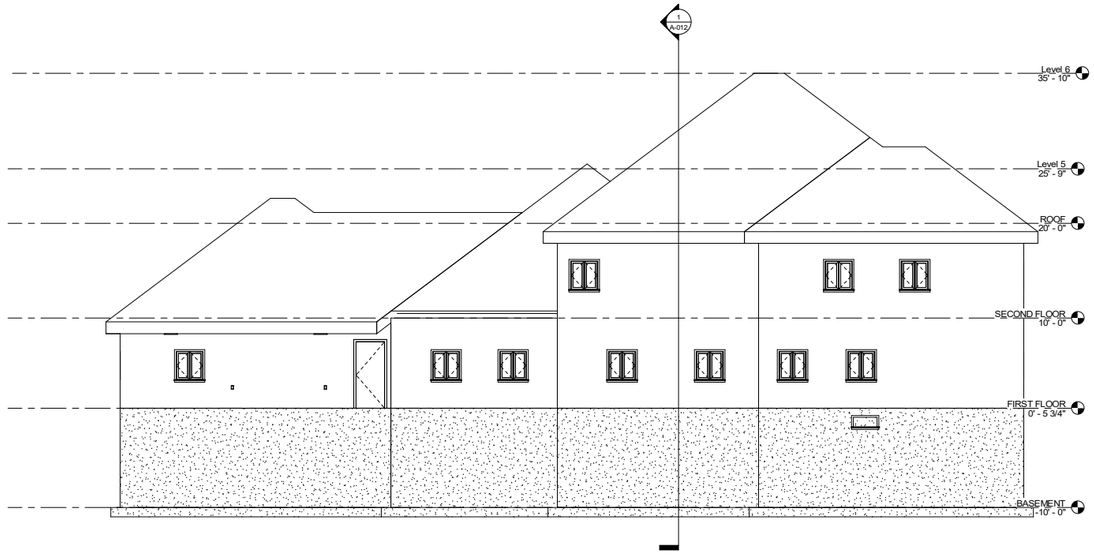

Farmingdale State College
State University of New York

CONSTRUCTION DESIGN - ARC 310

No.	Description	Date

JORDAN KORSIAK

PROJECT 1
DRAFT

WEST ELEVATION

Project Number	1
Date	30 MARCH, 2022
Drawn By	JORDAN KORSIAK
Checked By	PROFESSOR LOPICCOLO

A-008

Scale 3/16" = 1'-0"

5/27/2022 12:18:32 AM

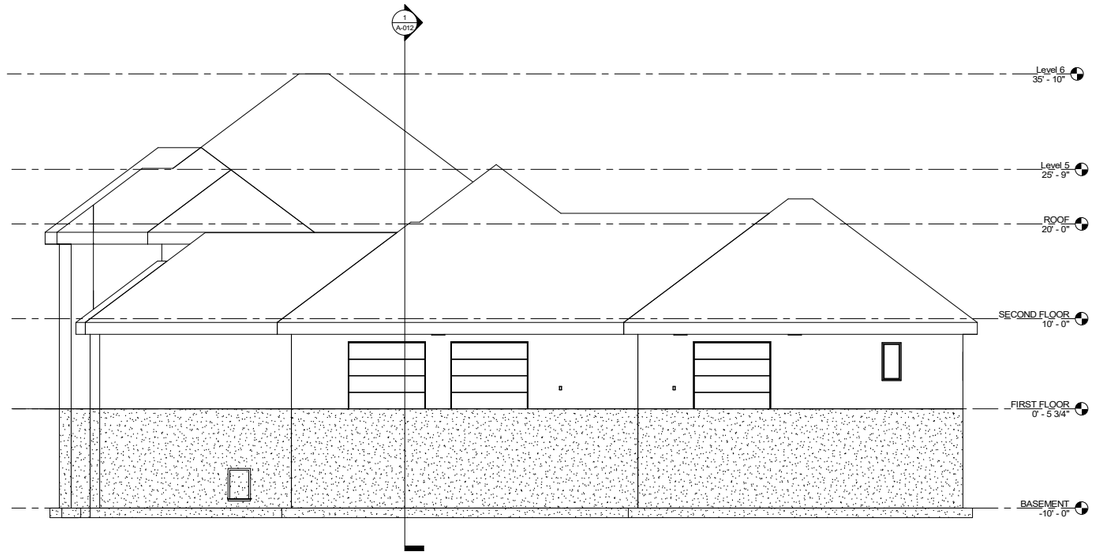

Farmingdale State College
State University of New York

CONSTRUCTION DESIGN - ARC 310

No.	Description	Date

JORDAN KORSIAK

PROJECT 1
DRAFT

EAST ELEVATION

Project Number	1
Date	30 MARCH, 2022
Drawn By	JORDAN KORSIAK
Checked By	PROESSOR LOPICCOLO

A-009

Scale 3/16" = 1'-0"

5/27/2022 12:18:32 AM

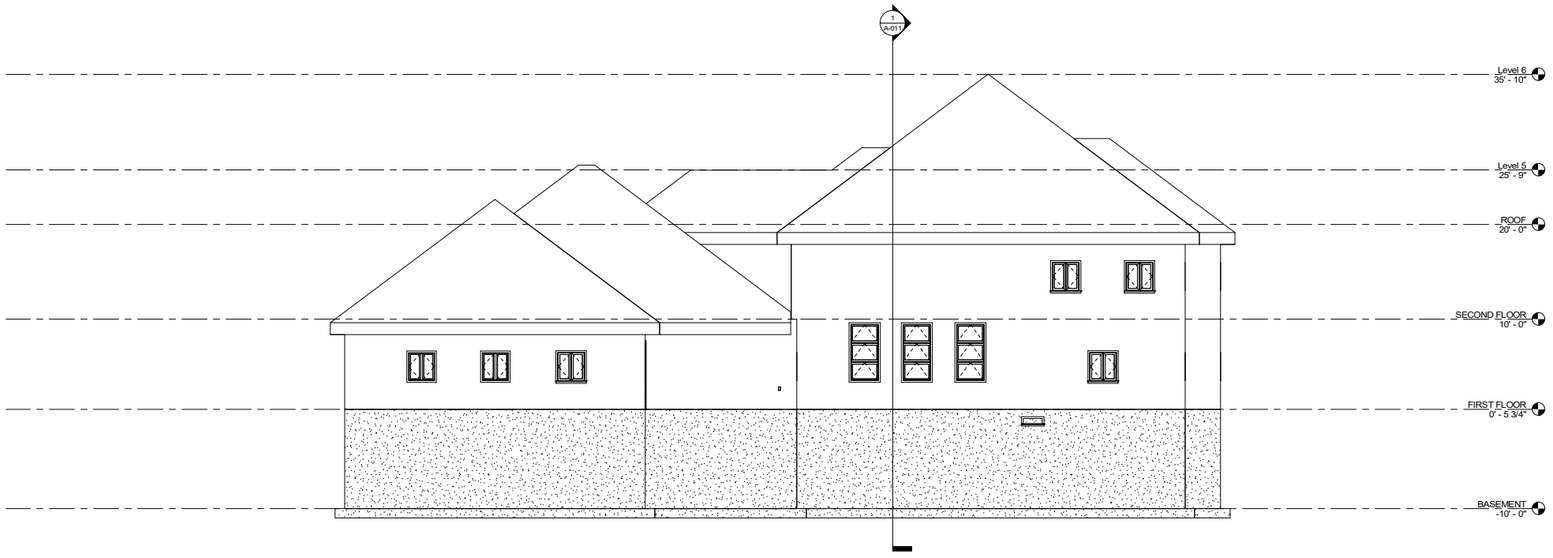

Farmingdale State College
State University of New York

CONSTRUCTION DESIGN - ARC 310

No.	Description	Date

JORDAN KORSIAK

PROJECT 1
DRAFT

BACK ELEVATION

Project Number	1
Date	30 MARCH, 2022
Drawn By	JORDAN KORSIAK
Checked By	PROFESSOR LOPICCOLO

A-010

Scale 3/16" = 1'-0"

5/27/2022 12:19:33 AM

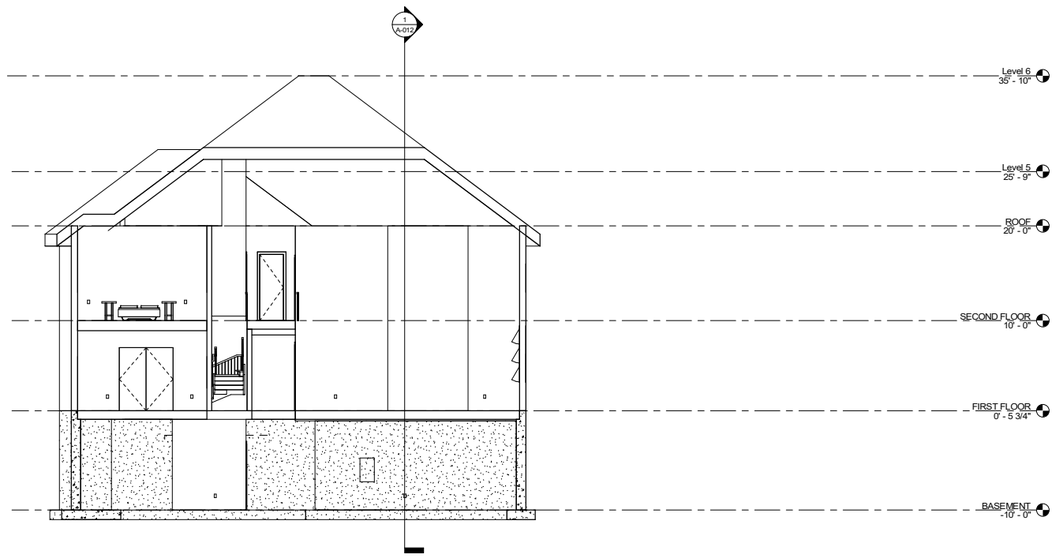

1 Section 1
3/16" = 1'-0"

Farmingdale State College
State University of New York

CONSTRUCTION DESIGN - ARC 310

No.	Description	Date

JORDAN KORSIAK

PROJECT 1
DRAFT

CROSS SECTION

Project Number	1
Date	30 MARCH, 2022
Drawn By	JORDAN KORSIAK
Checked By	PROFESSOR LOPICCOLO

A-011

Scale 3/16" = 1'-0"

5/27/2022 12:18:34 AM

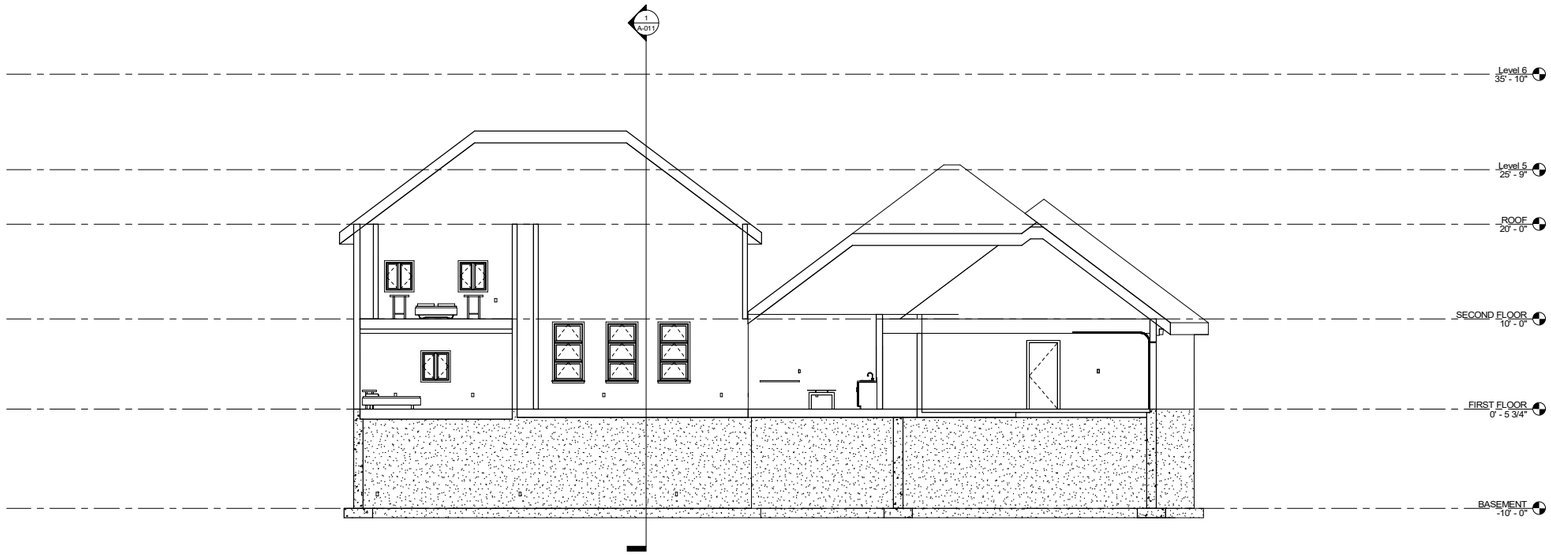

1 Section 2
3/16" = 1'-0"

Farmingdale State College
State University of New York

CONSTRUCTION DESIGN - ARC 310

No.	Description	Date

JORDAN KORSIAK

PROJECT 1
DRAFT

LONGITUDINAL SECTION

Project Number	1
Date	30 MARCH, 2022
Drawn By	JORDAN KORSIAK
Checked By	PROFESSOR LOPICCOLO

A-012

Scale 3/16" = 1'-0"

5/27/2022 12:18:34 AM

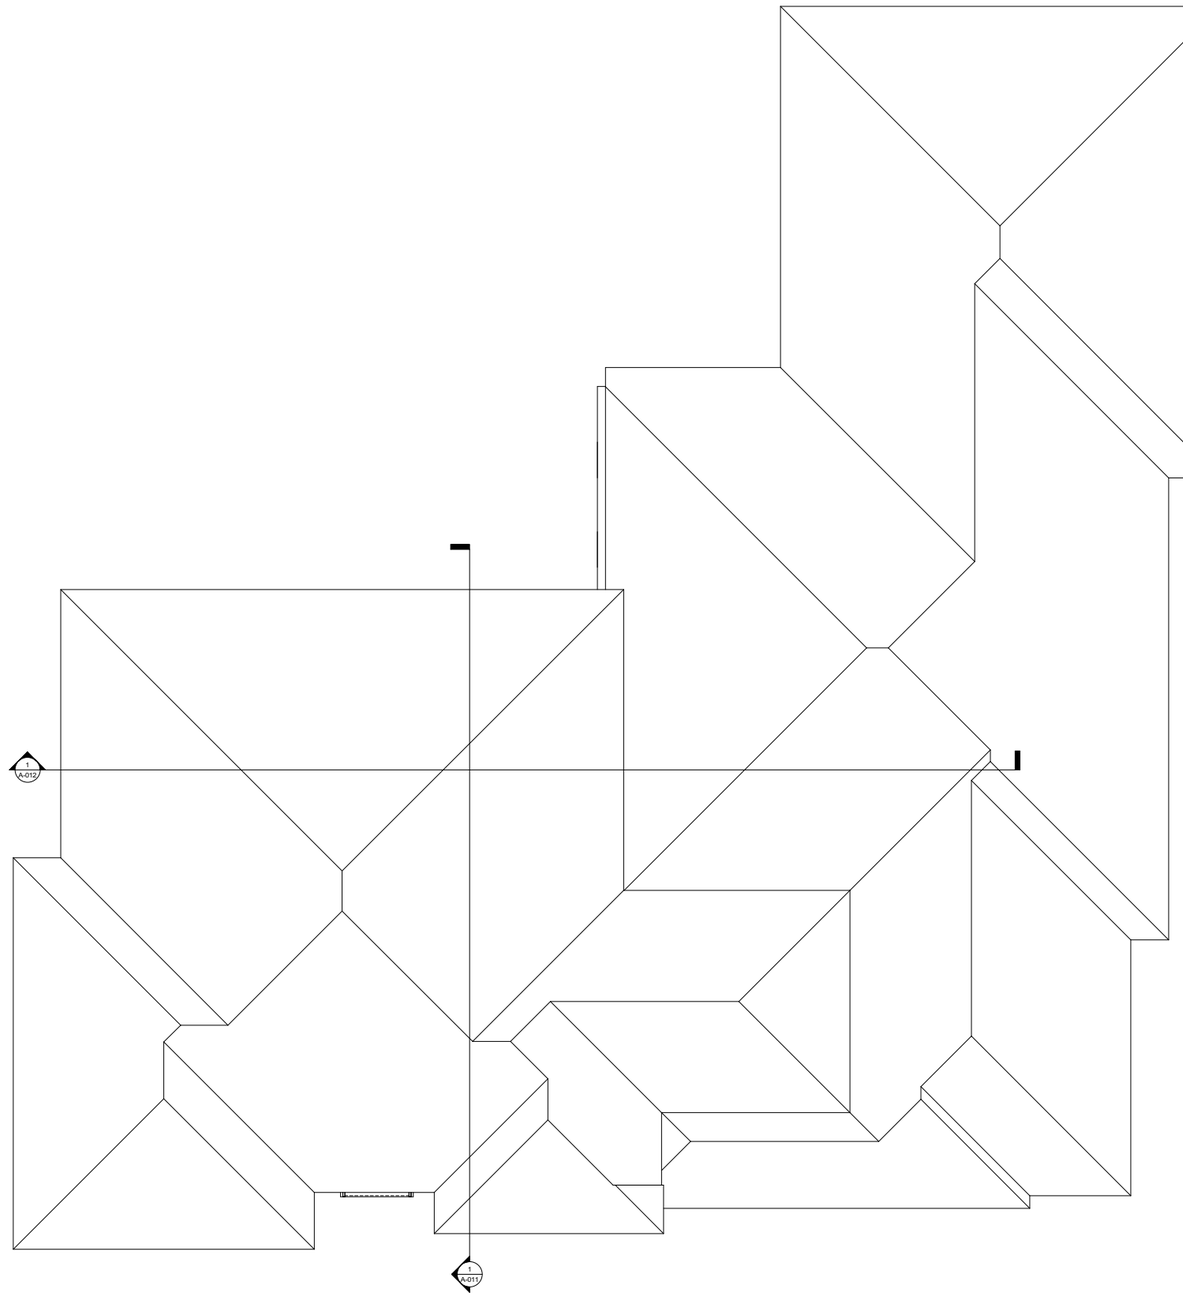

Farmingdale State College
State University of New York

CONSTRUCTION DESIGN - ARC 310

No.	Description	Date

JORDAN KORSIAK

PROJECT 1
DRAFT

ROOF PLAN

Project Number	1
Date	30 MARCH, 2022
Drawn By	Author
Checked By	Checker

A-013

Scale 1/4" = 1'-0"

5/27/2022 12:18:35 AM

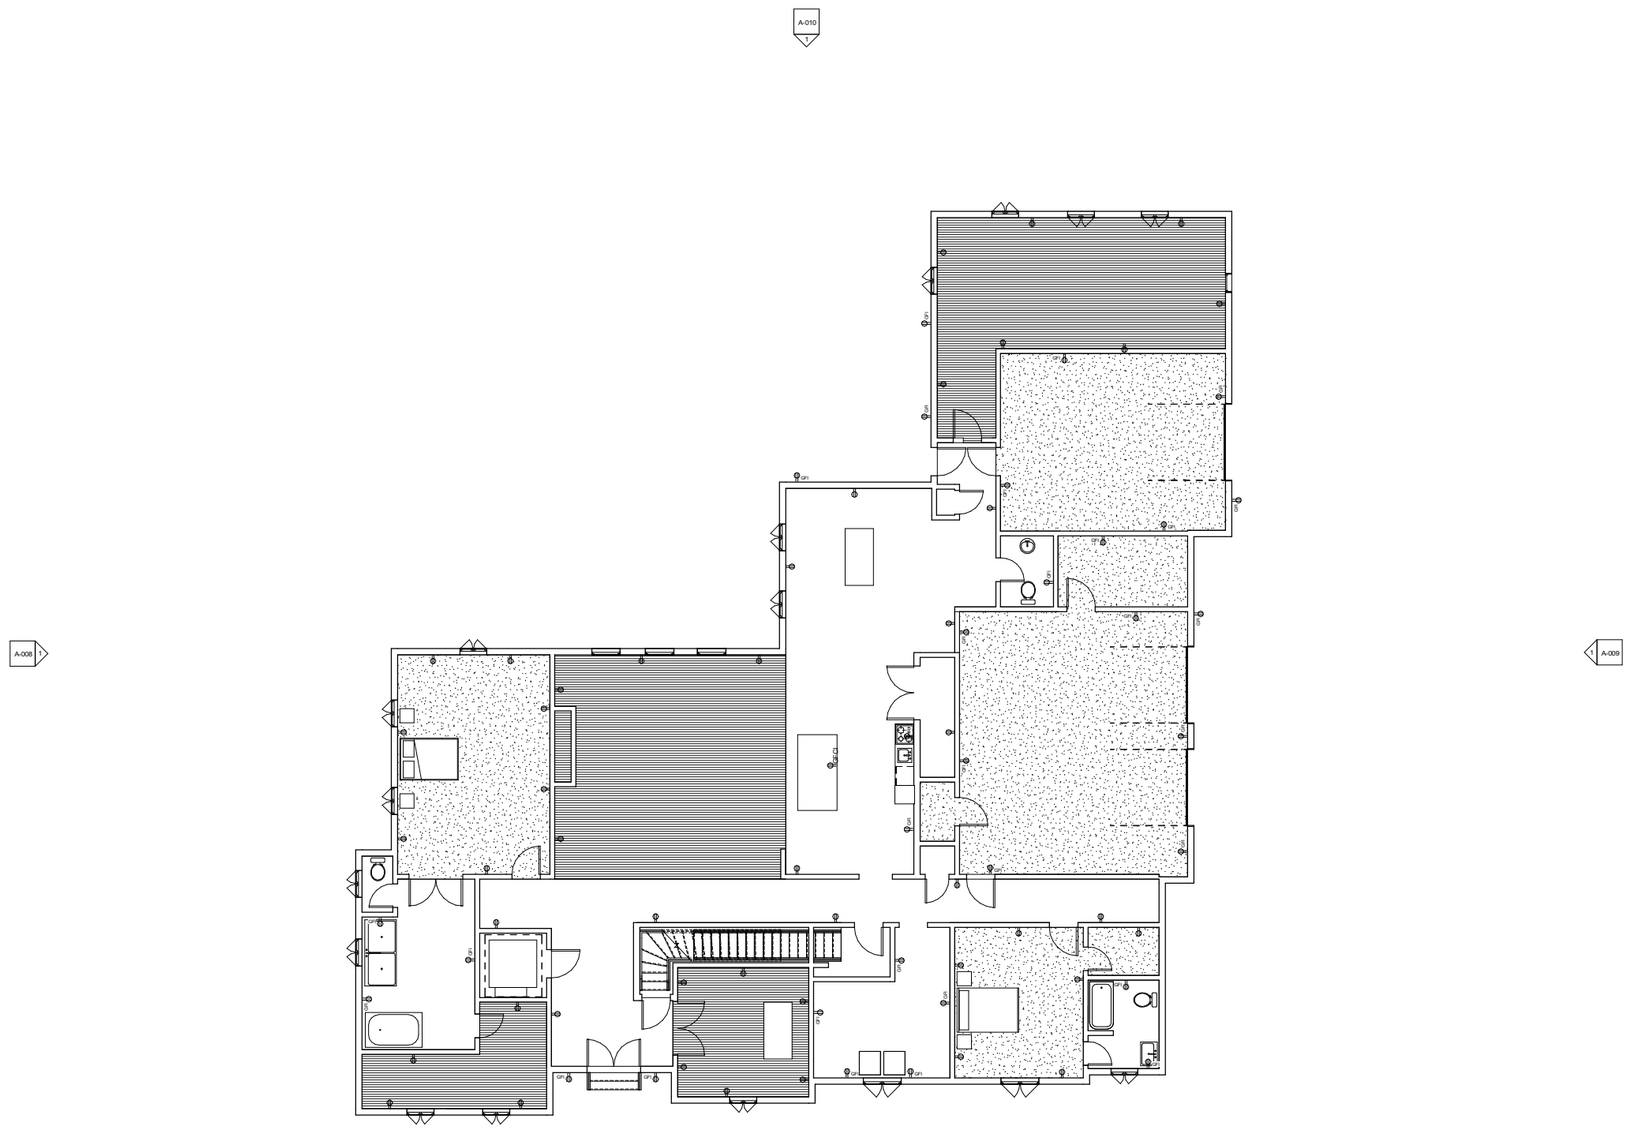

Farmingdale State College
State University of New York

CONSTRUCTION DESIGN - ARC 310

No.	Description	Date

JORDAN KORSIAK

PROJECT 1
DRAFT

1ST FLOOR
ELECTRIC

Project Number	1
Date	30 MARCH, 2022
Drawn By	JORDAN KORSIAK
Checked By	PROFESSOR LOPICCOLO

A-015

Scale 3/16" = 1'-0"

5/27/2022 12:18:35 AM

A-010 / 1

A-008 / 1

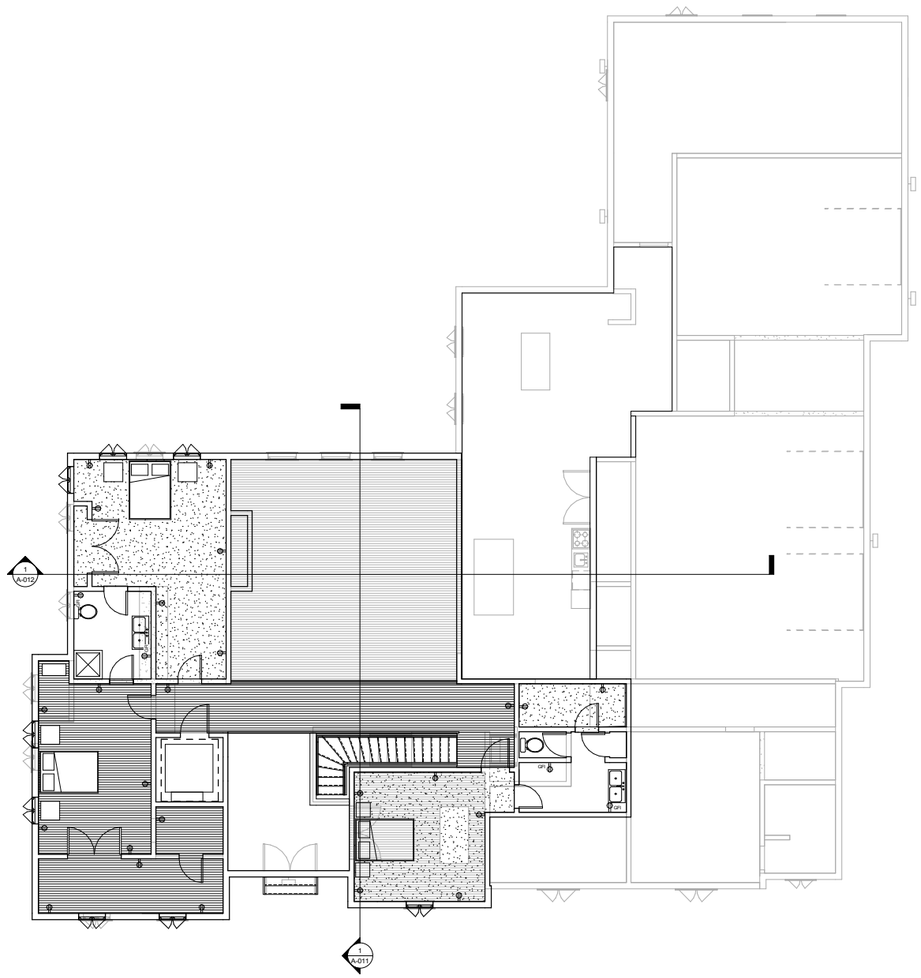

1 / A-009

Farmingdale State College

State University of New York

CONSTRUCTION DESIGN - ARC 310

No.	Description	Date

JORDAN KORSIAK

PROJECT 1
DRAFT

2ND FLOOR
ELECTRIC

Project Number	1
Date	30 MARCH, 2022
Drawn By	JORDAN KORSIAK
Checked By	PROFESSOR LOPICCOLO

A-016

Scale 3/16" = 1'-0"

5/27/2022 12:18:36 AM